




A  
CANTOR FITZ  
A4.2

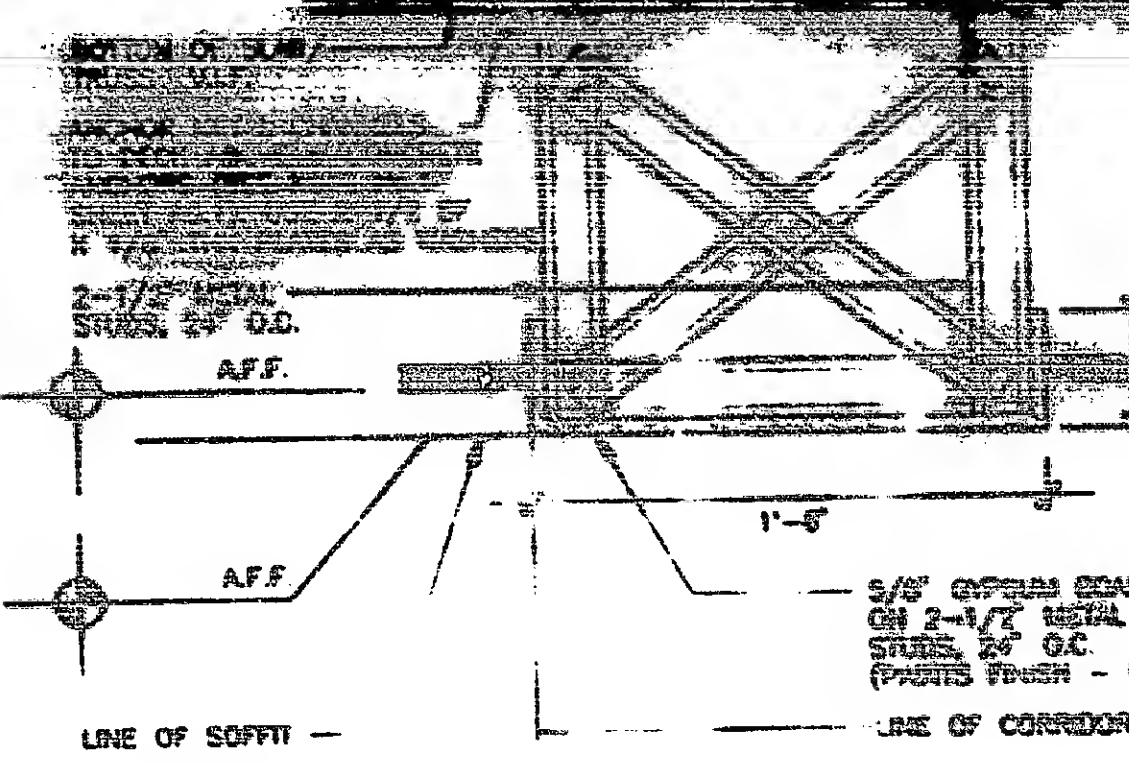

1 DETAIL ● GYP. LD. SOFFIT  
SCALE: 1"=1'-0"

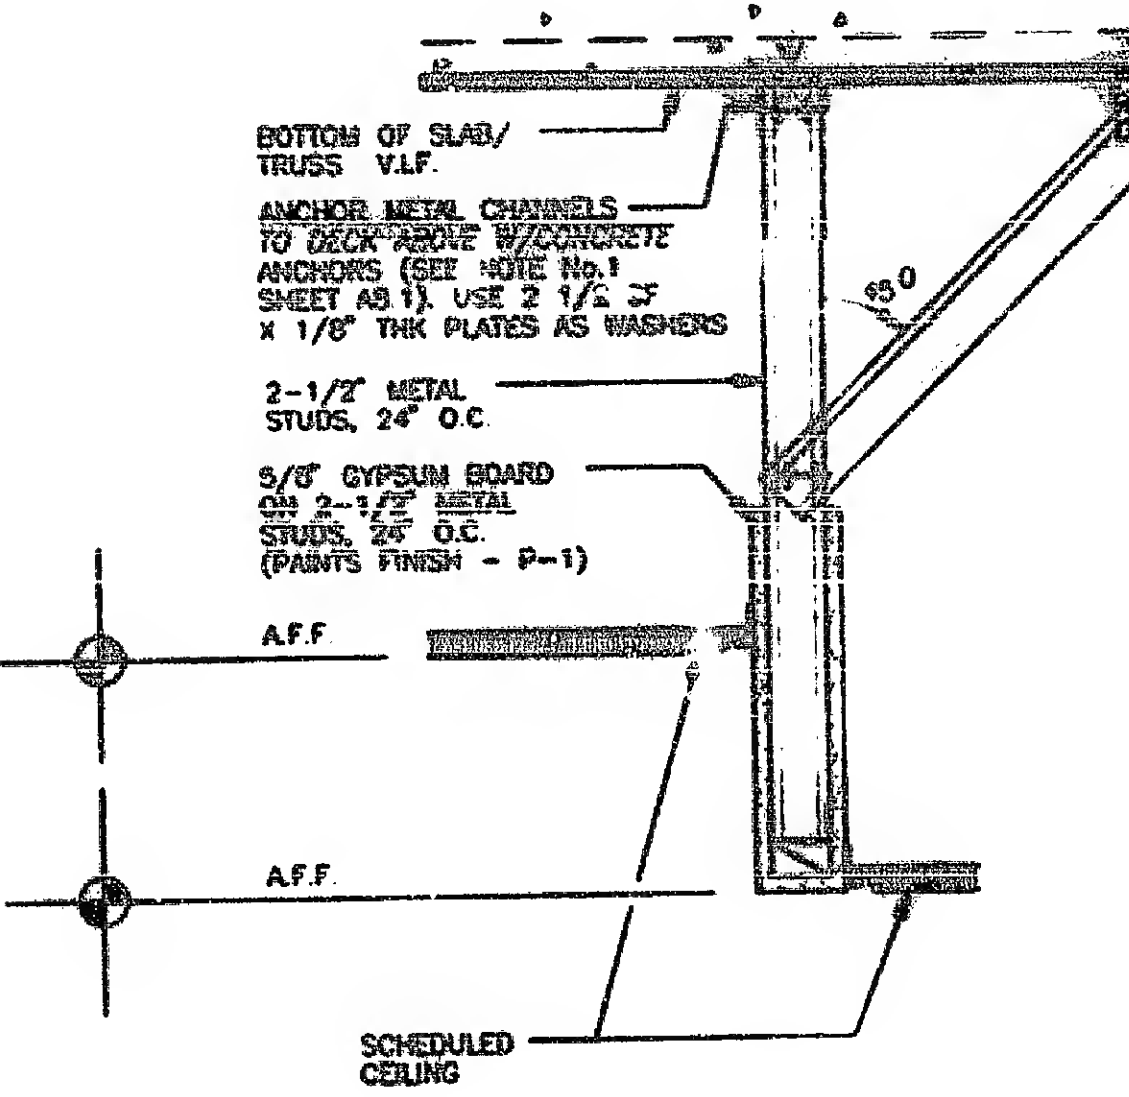


2 DETAIL ● CHANGE IN CLG.  
SCALE: 1"=1'-0"

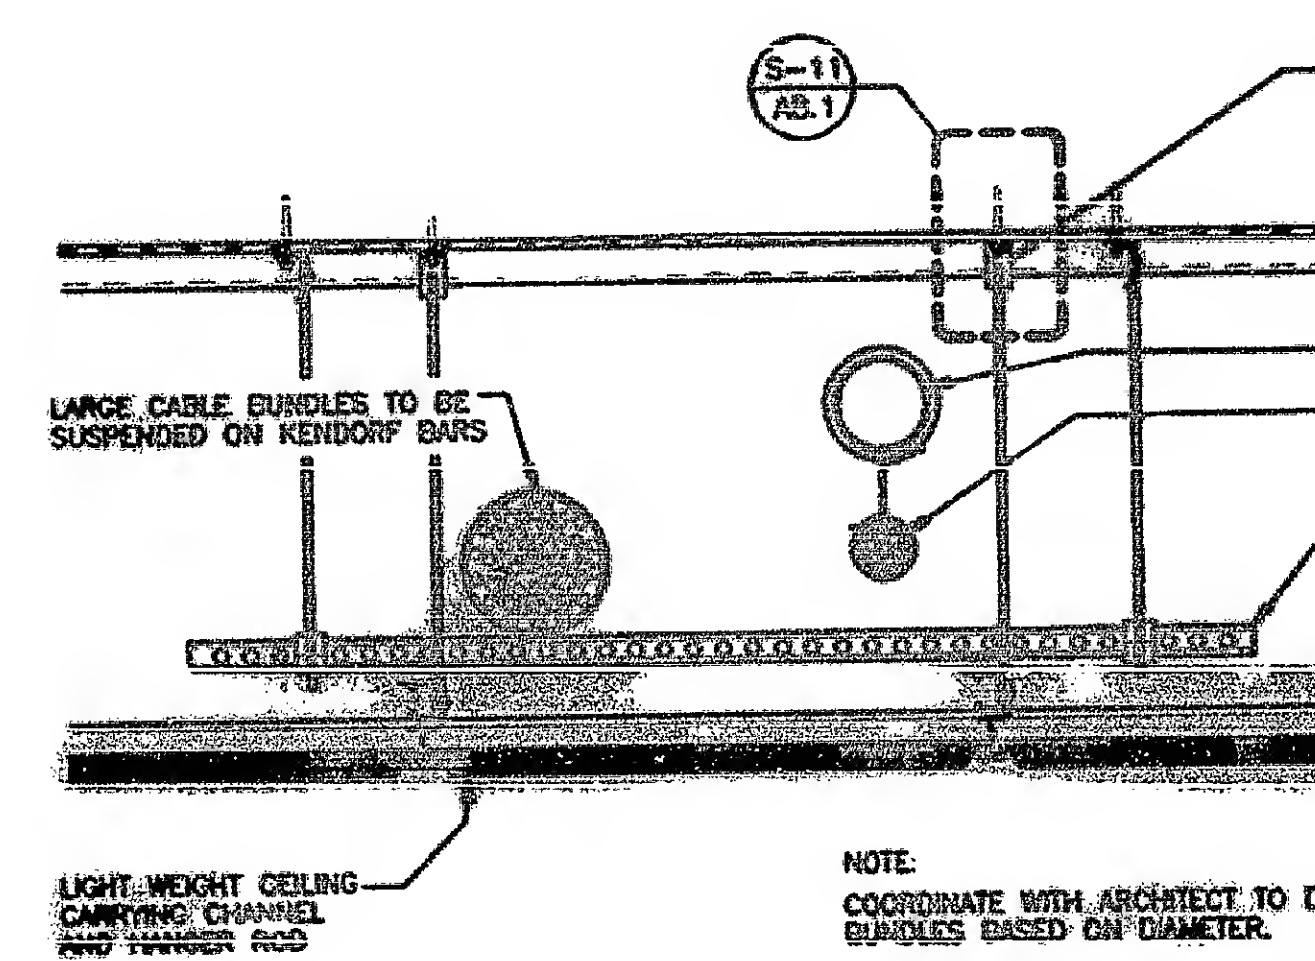

3 DETAIL ● CABLE SUPPORT  
SCALE: 1"=1'-0"

- NOTES
- 2'x2' ACOUSTIC CEILING TILE (SEE FINISH SCHEDULE A7.0)
  - SUSPENDED INDIRECT LIGHTING - LEDALITE BEAM 1 2 LAMP TB, 277V.
  - WALL SCONCE - VISA LIGHTING COLONNADE CB3550-BA WALL MOUNTED 277V, 1-27W FLUORESCENT
  - SURFACE MOUNTED CEILING FIXTURE - LOUIS POULSER AJF-809 120V, NPF 2/13W/CF
  - FIXTURE RECESSED FLUORESCENT LIGHTING - 2'x4' - 30W, 18 CELL PARABOLIC ENERGY EFFICIENT FLUORESCENT
  - FIXTURE RECESSED FLUORESCENT LIGHTING - 1'x4' - 18W, 6 CELL PARABOLIC ENERGY EFFICIENT FLUORESCENT
  - FIXTURE RECESSED FLUORESCENT LIGHTING - 2'x2' - 2LAMP, 9 CELL PARABOLIC ENERGY EFFICIENT FLUORESCENT

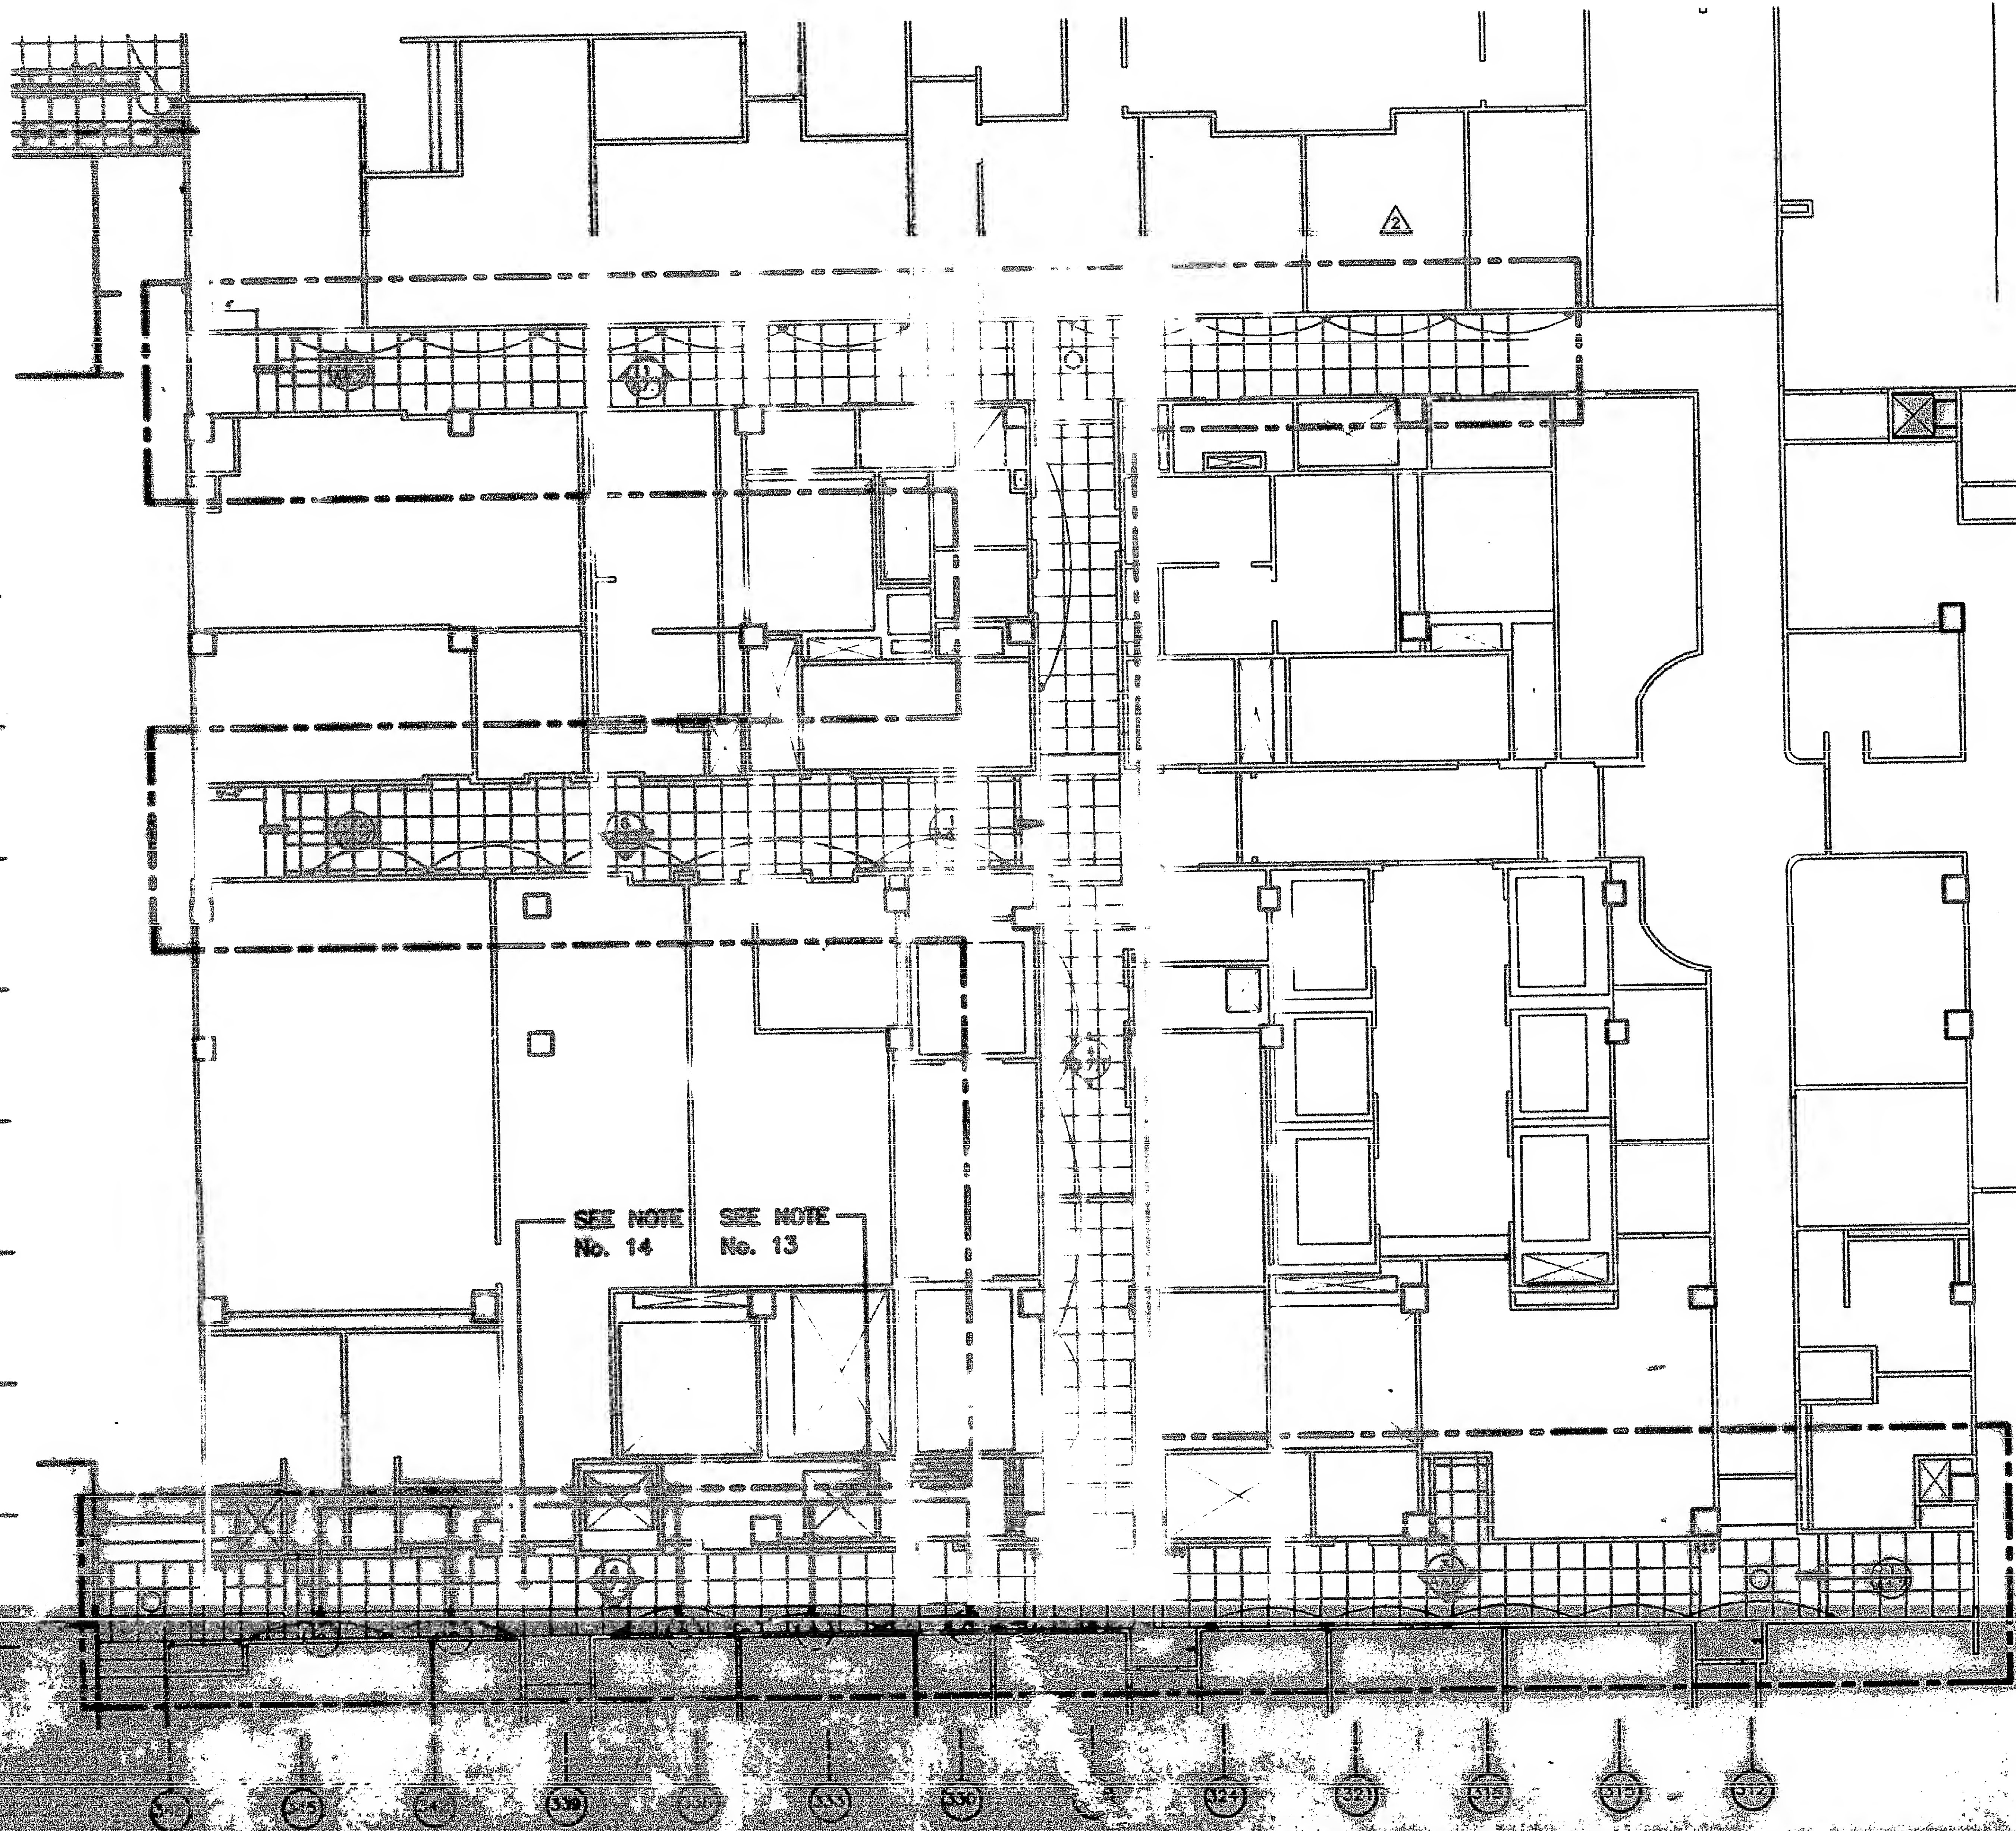

SEE NOTE No. 14 SEE NOTE No. 13